2-8' GATES

BARREL HINGES (2)

12' PANEL (RIGHT SIDE)

7' TALL
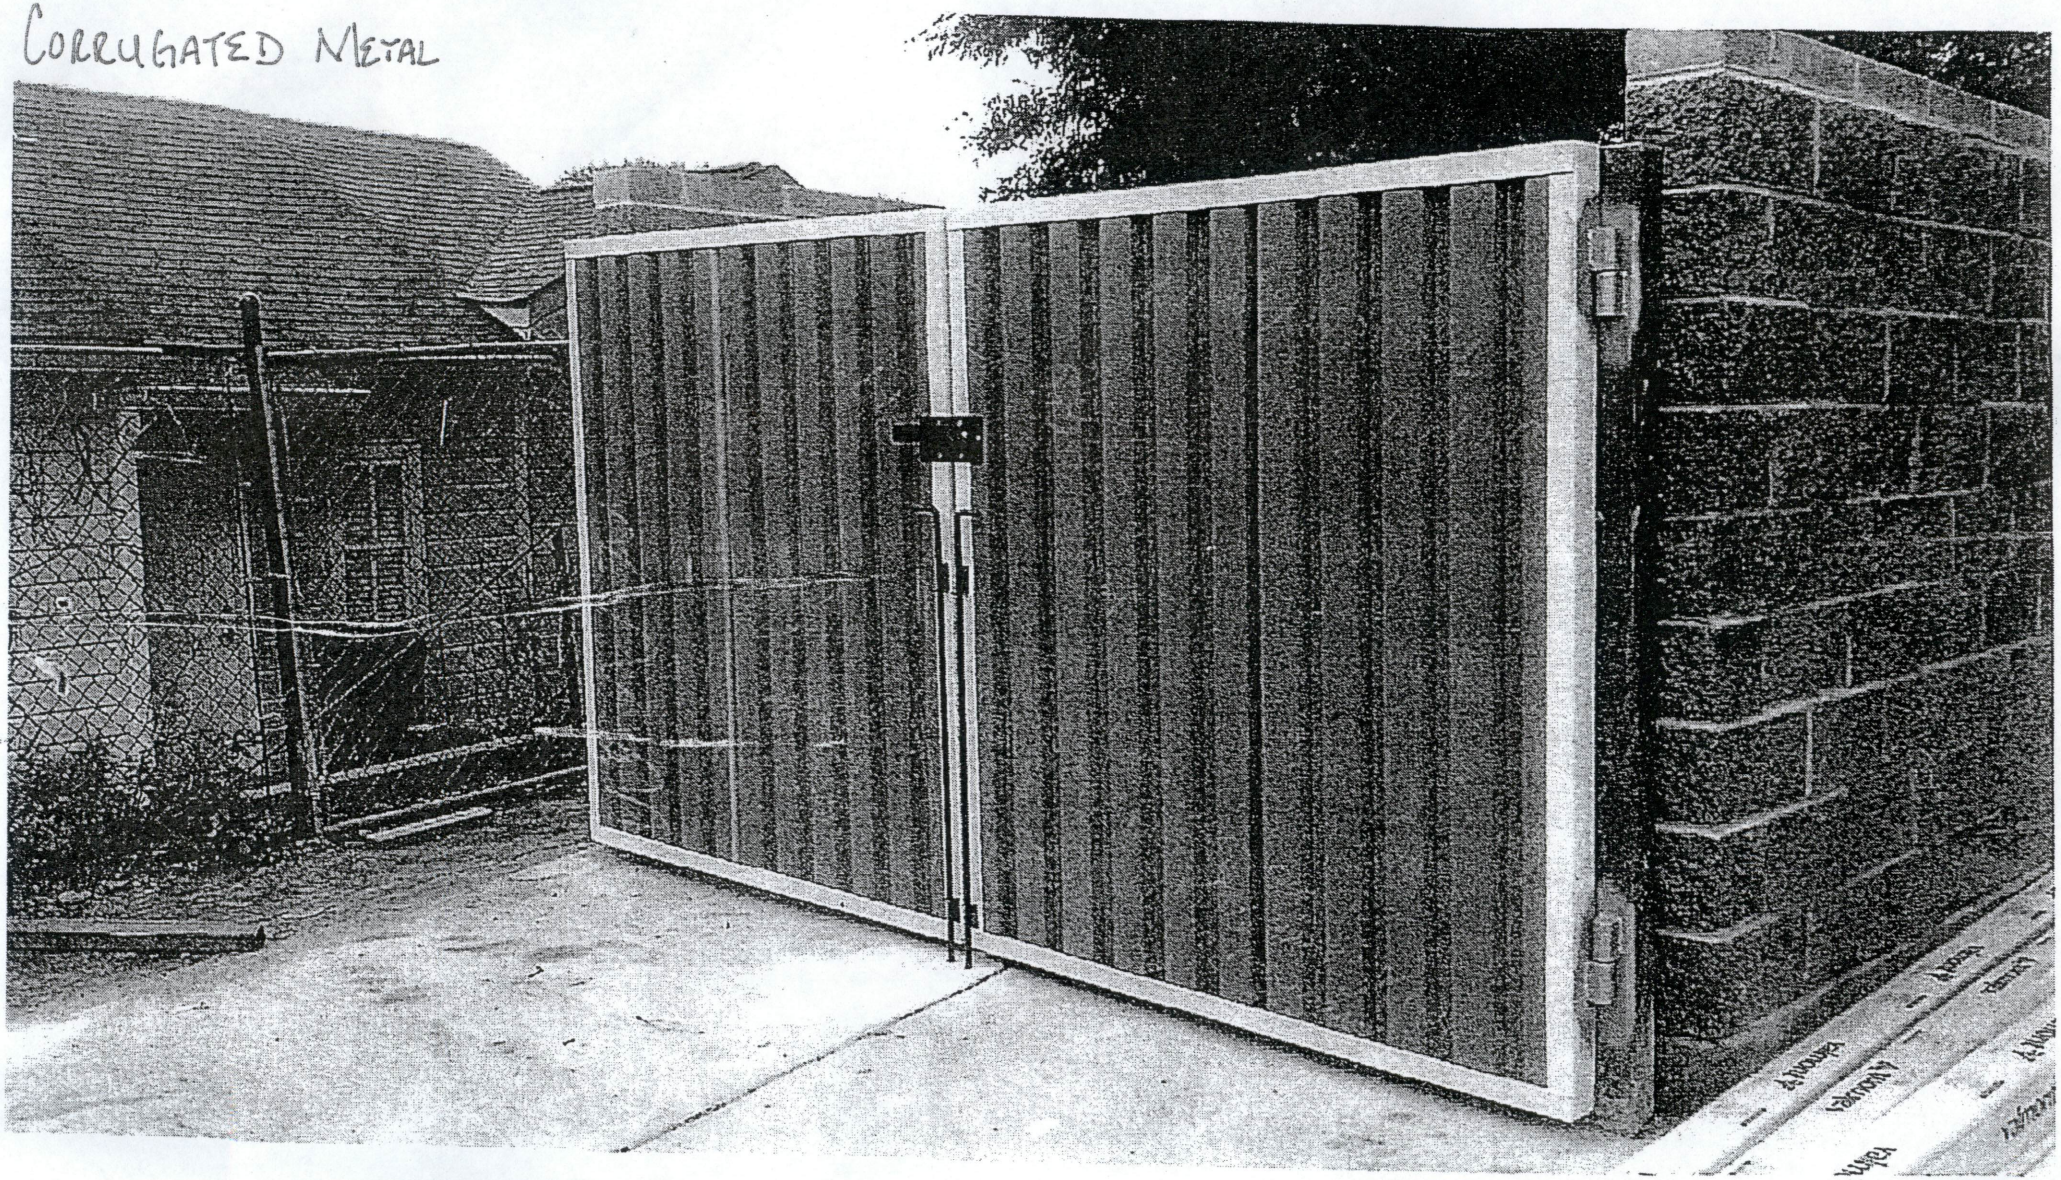
CORRUGATED METAL